

THE PORT AUTHORITY
OF NY & NJ



ORIGINAL SIGNED & SEALED BY
N.Y. P.E. (OR R.A.)

Joseph R. Loring
& Associates, Inc.
consulting engineers

One Pennsylvania Plaza
New York, New York 10007-6045
Tel: (212) 563-7400, Fax: (212) 563-7382

THE OFFICE OF

DAVID

ELLIOT

LEBOWITZ

PC

ARCHITECTS & PLANNERS

NEW YORK, NEW YORK 10007-6045

TEL: (212) 563-7400 FAX: (212) 563-7382

LESLIE E ROBERTSON

ASSOCIATES, RLLP

CONSULTING ENGINEERS

200 EAST 40TH STREET

NEW YORK, NY 10018-3004

TEL: (212) 692-1000 FAX: (212) 692-1001


I HEREBY CERTIFY THAT THIS IS A TRUE AND CORRECT
COPY OF ONE OF THE CONTRACT DRAWINGS COM-
STITUTING A PART OF CONTRACT NO. WTC-845.071
IN THE FORM IN WHICH SAID DRAWINGS EXISTED AT
THE TIME THE SAID CONTRACT WAS EXECUTED BY
THE PARTIES.
DATE 11/16/98 Sullivan A. Hahn
SPEC. WRITER
DATE 11/10/98 TK
ENGINEER OF DESIGN

No.	Date	Revision	Approved
11/17/97		ISSUED FOR BD	
Engineering Department			
Design Divisions			
The World Trade Center			


Title
STANDBY POWER
5 WORLD TRADE CENTER
PLUMBING
KEY PLAN, DETAILS
AND RISER

This drawing subject to conditions in contract.
All inventions, ideas, designs and methods
herein are reserved to Port Authority and
may not be used without its written consent.


VP M.A.R. VP
Designed by Drawn by Check by
Date 11/17/97 Scale NONE
Contract Number Drawn's Number
WTC-845.071 P1-01

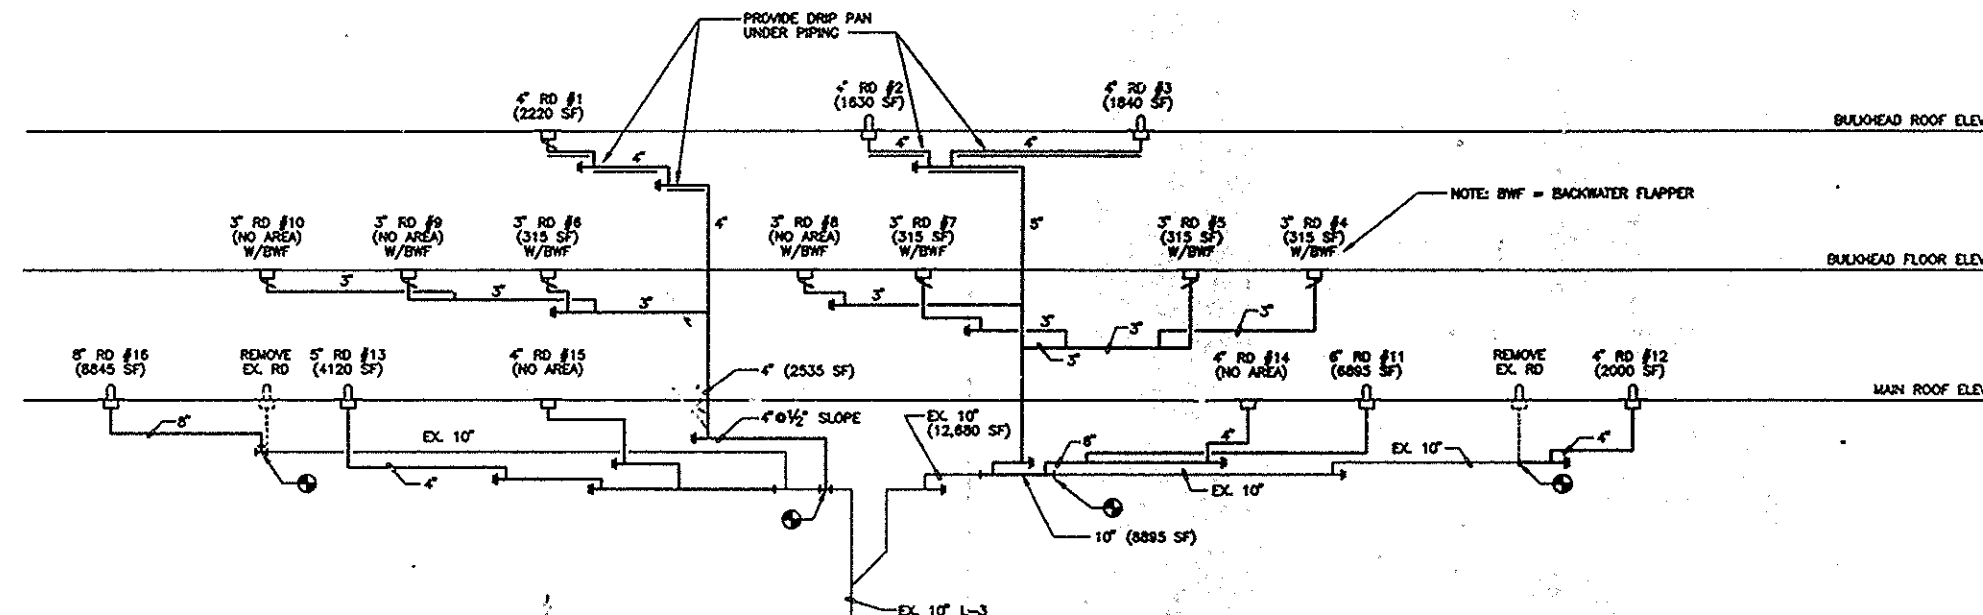


STORM DRAINAGE RISER
NOT TO SCALE

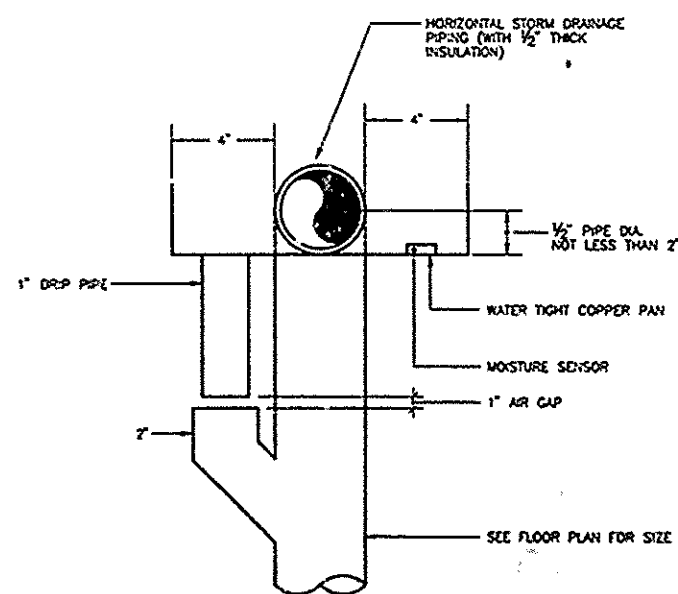


DETAIL OF COPPER DRIP PAN
NOT TO SCALE

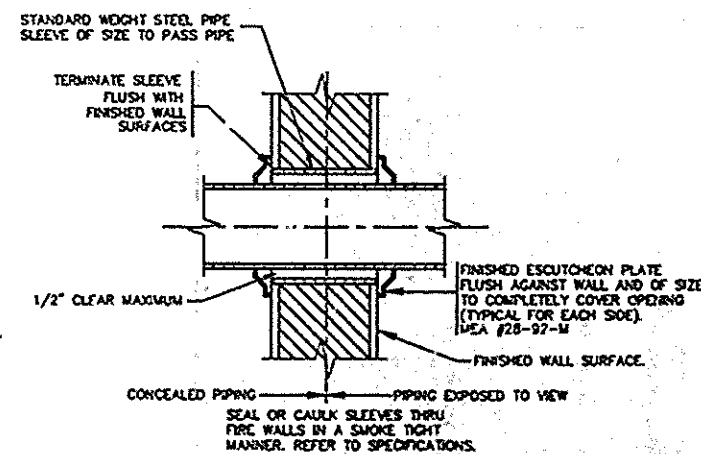

**DETAIL OF PIPE PENETRATING
THRU RATED WALL AND FLOORS**
NOT TO SCALE

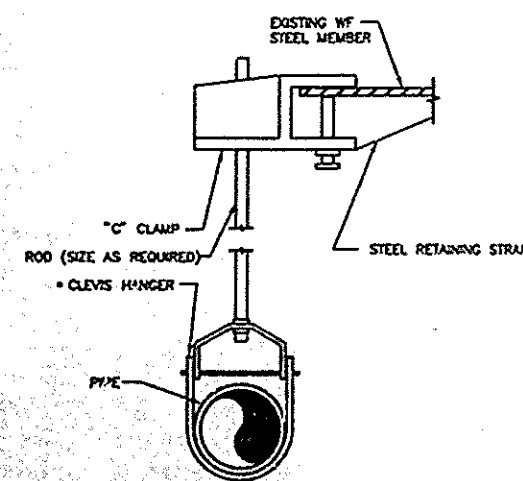

TYPICAL HANGER DETAIL
NOT TO SCALE

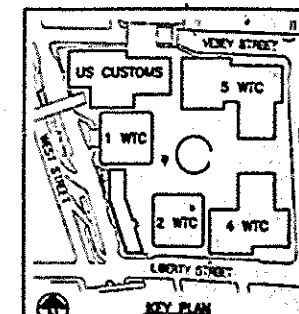

KEY PLAN